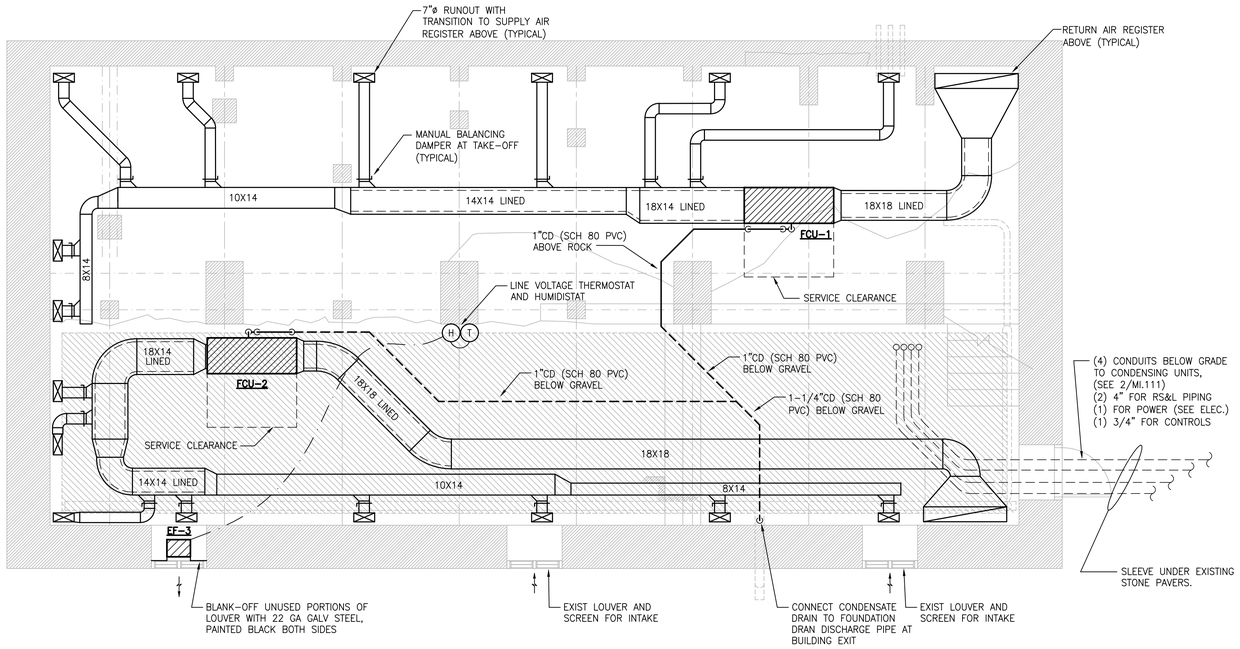

1 / M-1.110 **BASEMENT FLOOR – MECHANICAL**

SCALE: 1/4" = 1'-0"

GENERAL NOTES:

1. ALL MECHANICAL WORK (INCLUDING FAN-COIL UNITS, DUCTWORK, INSULATION, SUPPORTS, ASSOCIATED CONDUIT, ETC.) SHALL BE FIELD PAINTED IN COLOR TO BE DETERMINED BY ARCHITECT. COORDINATE COLOR REQUIREMENTS WITH ARCHITECT AND PROVIDE COLOR SAMPLES FOR FINAL APPROVAL. DEGREASE, CLEAN, PRIME AND PROVIDE 2 FINISH COATS FOR ALL EXPOSED SURFACES OF MECHANICAL CONSTRUCTION EXCEPT AS FOLLOWS:
   a. EQUIPMENT NAMEPLATES AND OTHER PERMANENT LABELS.
   b. DISPLAYS OR STATUS INDICATOR LIGHTS
   c. ANY ASSEMBLY WHICH MAY NOT BE PAINTED PER MANUFACTURER'S INSTRUCTIONS.
2. DUCTWORK SHALL BE SUSPENDED FROM FIRST FLOOR STRUCTURE. FAN-COIL UNITS SHALL BE SUPPORTED BY FABRICATED GALVANIZED STEEL FLOOR STANDS BOLTED TO SOLID ROCK.
3. ALL EXCAVATED CRUSHED STONE SHALL BE REPLACED.

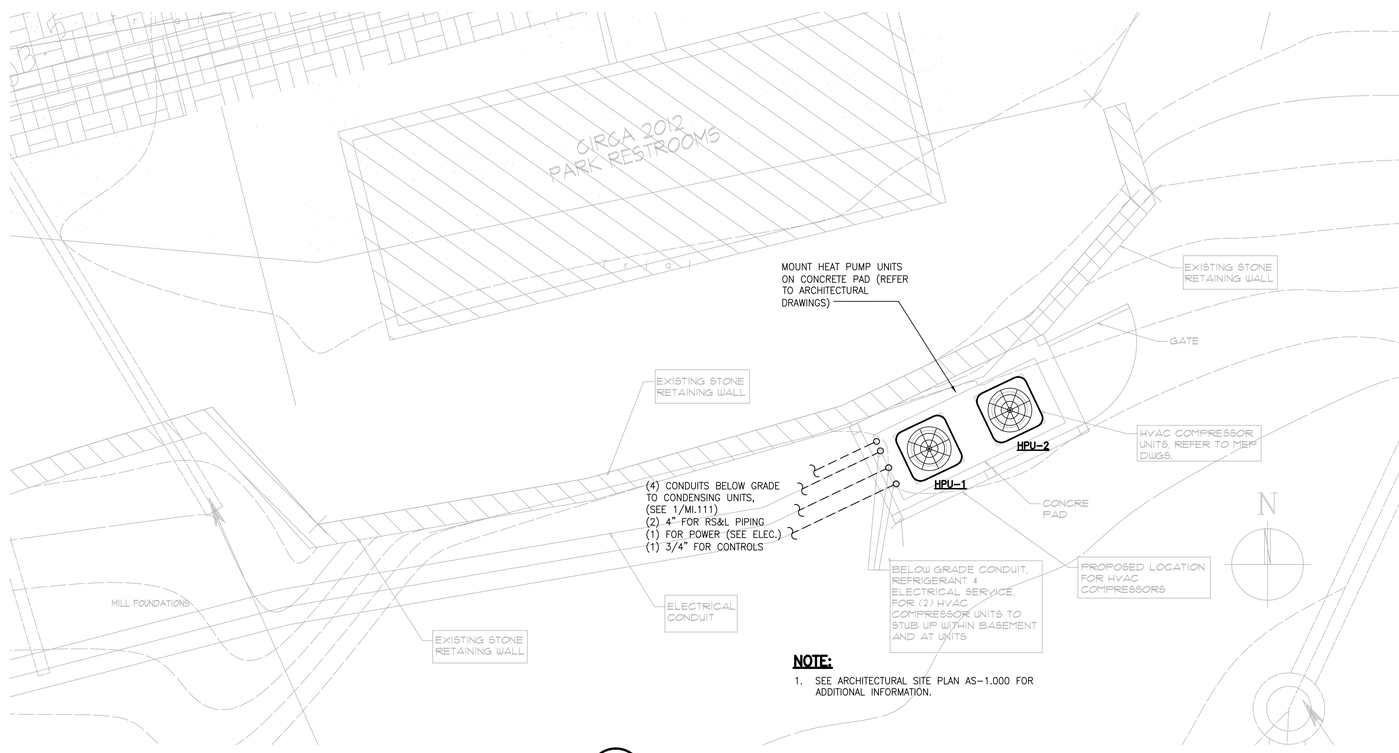

NOTE:

1. SEE ARCHITECTURAL SITE PLAN AS-1.000 FOR ADDITIONAL INFORMATION.

2 / M-1.110 **CONDENSING UNIT ENCLOSURE**

SCALE: 1/4" = 1'-0"

GEORGIA REGISTERED PROFESSIONAL ENGINEER No. 31745 KEITH S. MIKULKA

08-25-16

GRAYP

Ray Group Consulting Engineers, Inc.
1827 Powers Ferry Road
Building 20, Suite 100
Atlanta, Georgia 30339
Tel. (770) 953-1443
Fax (770) 953-9533

TODD ARCHITECTS, INC.
Architects
Designers
Planners

RICHARD E. TODD, AIA
NCARB / LEED-AP
4803 Dalhousie Place
MARIETTA, GEORGIA 30068
770/587-5592 Bus.-770/862-2787 Cell
www.adamstoddassociates.com
www.toddarchitects.net

Proposed
ROSWELL MILL
MACHINE SHOP
RENOVATION
circa 1854
Roswell, Georgia
30075

for:
City of Roswell
Parks & Recreation
Department

COPYRIGHT NOTICE: CONSTRUCTION LICENSE.
Plans: COPYRIGHT ©2014 by TODD ARCHITECTS, INC.
These plans are protected under federal copyright laws. Reproduction by any means, modification, or use of these plans to construct to any other project, unless otherwise specifically authorized is prohibited.

Print Record

Revisions

Date	Job No.
8-25-2016	2016.30

Sheet Title

MECHANICAL PLANS BASEMENT & SITE

Sheet No.

M-1.110

Of

- ■ ReleasedforConstruction
- □ NotReleasedforConstruction